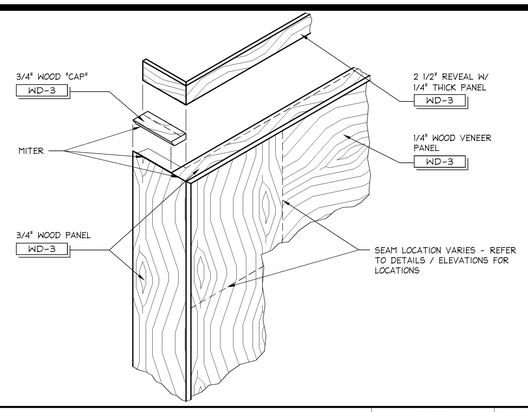

ISOMETRIC @ TOP CORNER

N.T.S. | 42D-A102-S00-DETL | S | 02.11.2013

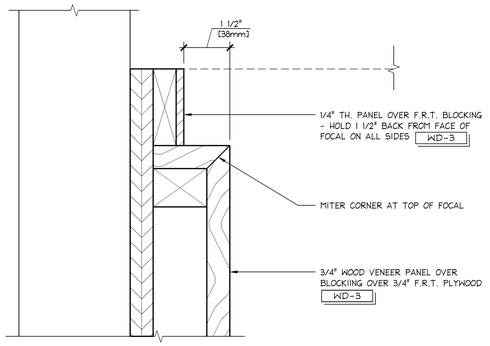

HEAD DETAIL @ SIDE

6" = 1'-0" | 42D-A102-M00-DETL | M | 01.27.12

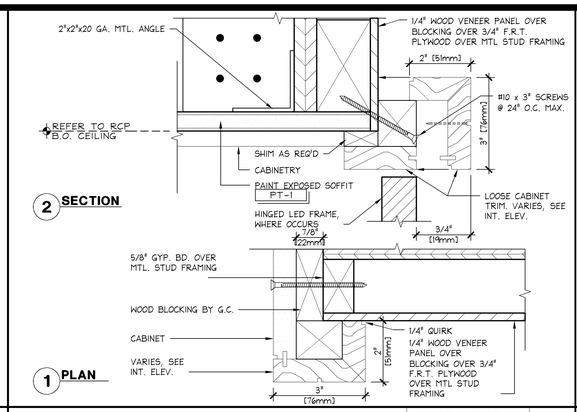

"UNIT 5B / 5C" TRIM DETAILS

6" = 1'-0" | 42D-A102-H00-DETL | H | 01.27.12

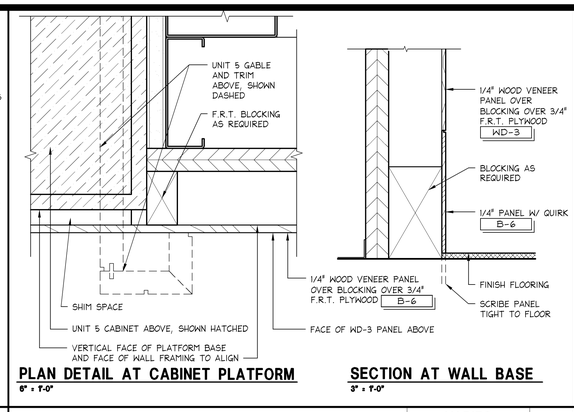

BASE DETAIL @ "UNIT 5B / 5C"

VARIES | 42D-A102-D01-DETL | D | 01.28.11

NOTE: G.C TO PROVIDE IN-WALL BLOCKING AND DRILL PILOT HOLES FOR ALL SCREW ATTACHMENTS INTO MDF PANELS

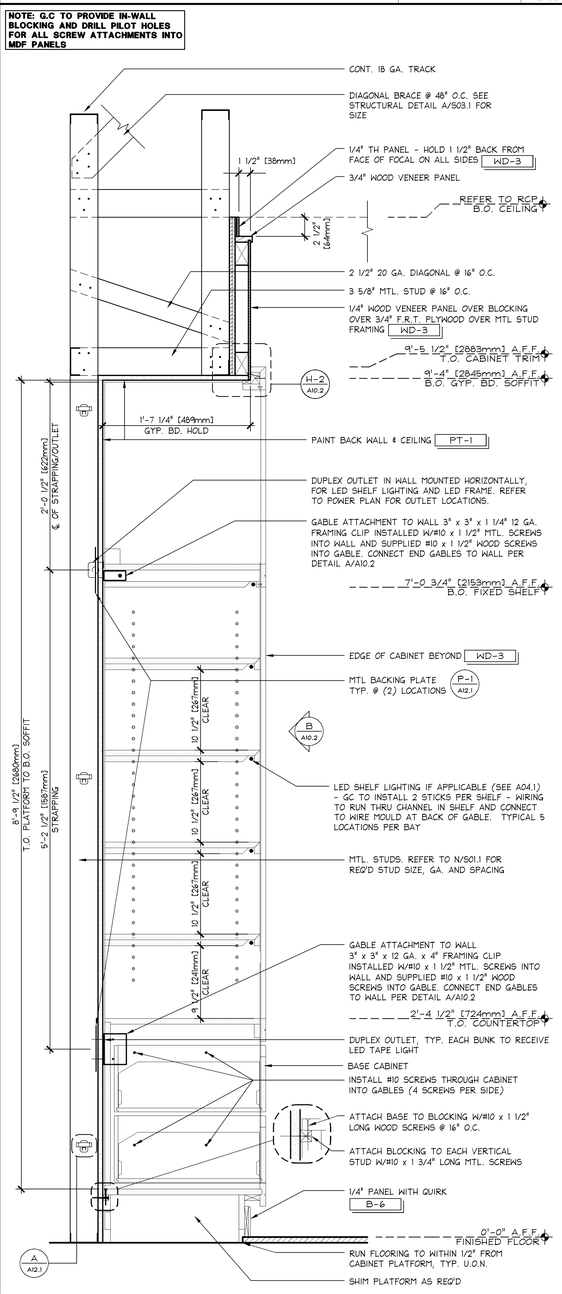

SECTION @ "UNIT 5B"

1 1/2" = 1'-0" | 42S-A102-J02-SECT | J | 01.27.12

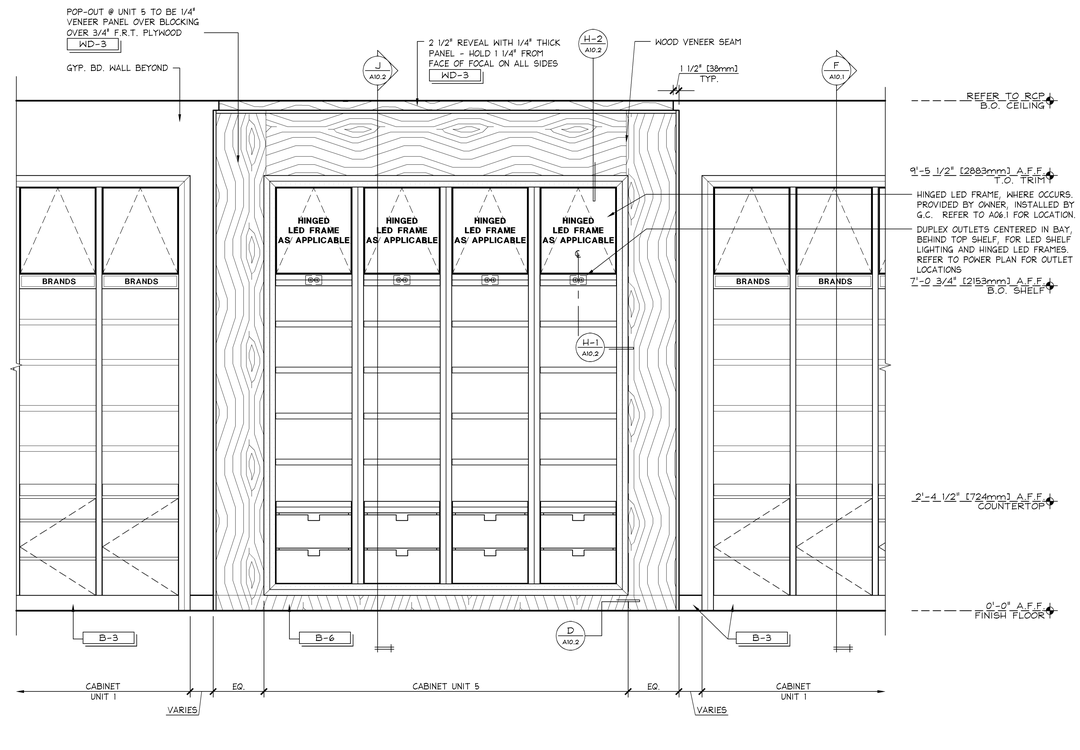

ELEVATION @ 4 BAY "UNIT 5B"

3/4" = 1'-0" | 42E-A102-B02-ELEV | B | 06.08.2012

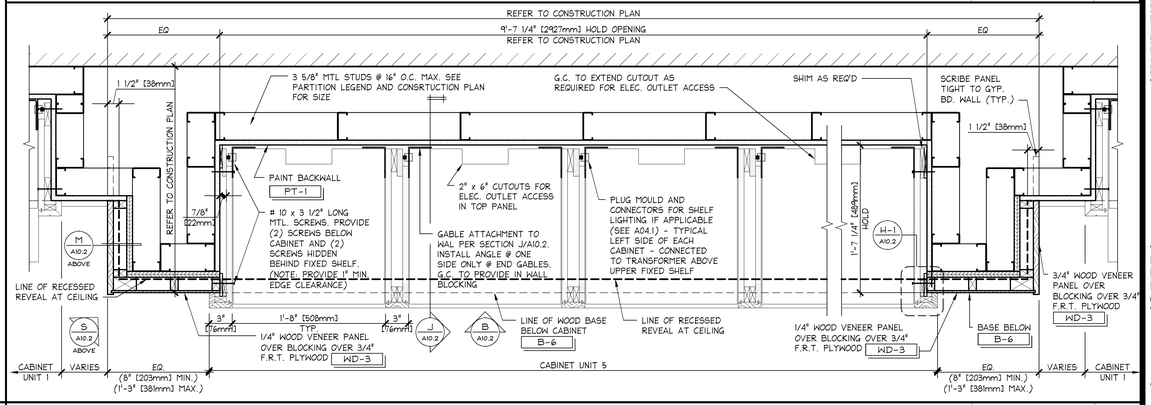

ENLARGED PLAN @ 5 BAY "UNIT 5B"

1 1/2" = 1'-0" | 42D-A102-A05-DETL | A | 01.27.2012

MOODY•NOLAN
responsive architecture
300 Spruce Street Phone:(614) 461-4664
Suite 300 Fax: (614) 280-8881
Columbus, Ohio 43215 www.moodynolan.com

Limitedbrands
LIMITED STORE PLANNING, INC.
d/b/a STORE DESIGN & CONSTRUCTION
Three Limited Parkway - Columbus, Ohio 43230
Telephone: 614.415.7000 - Fax: 614.415.7349

PROHIBITION ON RELEASE:
THESE DRAWINGS AND SPECIFICATIONS WERE PREPARED FOR USE ON A SPECIFIC SITE CONSTRUCTION PROJECT AND ARE NOT INTENDED FOR USE ON A DIFFERENT CONSTRUCTION PROJECT OR AT A DIFFERENT TIME. THEY ARE NOT INTENDED FOR USE BY OTHERS FOR REPRODUCTION THEREOF, OR ANOTHER PROJECT IS PROHIBITED AND CONTRARY TO LAW UNLESS EXPRESSLY AUTHORIZED IN WRITING BY LIMITED STORE PLANNING, INC., D/B/A LIMITED STORE DESIGN AND CONSTRUCTION ("LSDC").
THESE DRAWINGS AND SPECIFICATIONS ARE THE PROPERTY OF LSDC AND SHALL NOT BE DISPLAYED IN ANY MANNER OR USED IN ANY OTHER PROJECT EXCEPT BY WRITTEN AGREEMENT WITH LSDC. NO REPRODUCTIONS OF ANY KIND MAY BE MADE WITHOUT THE PRIOR WRITTEN CONSENT OF LSDC.
REPRODUCTIONS OF THE LSDC ALL ORIGINALS OR REPRODUCTIONS OF THESE DRAWINGS AND SPECIFICATIONS MUST BEAR LSDC'S COPYRIGHT NOTICE. ANY REPRODUCTIONS OF THESE DRAWINGS AND SPECIFICATIONS MUST BE ACCOMPANIED BY LSDC'S COPYRIGHT NOTICE.
COPYRIGHT NOTICE:
THESE DRAWINGS AND SPECIFICATIONS ARE COPYRIGHTED AND SUBJECT TO COPYRIGHT PROTECTION AS AN "ARCHITECTURAL WORK" UNDER SEC. 102 OF THE COPYRIGHT ACT, 17 U.S.C. AS AMENDED DECEMBER 1990. THE ARCHITECTURAL WORK PROTECTED INCLUDES THE OVERALL FORM, ARRANGEMENT AND COMPOSITION OF SPACES, AND PLACEMENT AND COMPOSITION OF ELEMENTS AND DETAILS. ALL RIGHTS RESERVED. USE WITHOUT PERMISSION IS ILLEGAL. ©2012 LIMITED STORE PLANNING, INC. D/B/A LIMITED STORE DESIGN AND CONSTRUCTION ("LSDC").

024200396

BATH & BODY WORKS
MEMORIAL CITY MALL
303 MEMORIAL CITY WAY
SUITE 733
HOUSTON, TX 77024

RELO DWN. / NEW | PACKAGE: 1
EASTON-G | GENERATION: 1415a
60685 A/E PROJECT #: 13643

PROJECT INFORMATION:
SCOPE: RELO
DESIGN TYPE: EASTON-G
LSDBC PROJECT #: 60685

REVISIONS:

REQUIRED BY:	DATE

ELITE CONSTRUCTION GROUP
LAKE JACKSON, TX
PHONE: 979-285-0712
NOTE: THESE PRINTS HAVE BEEN REDUCED BY 50 PERCENT. SCALE WILL BE 50 PERCENT OF WHAT IS NOTED ON PLANS.

DATE ISSUED: 04/11/2014
DESIGNED BY: SF
DRAWN BY: TSG
CHECKED BY: TBD

PERIMETER CABINETRY DETAILS

DRAWING NUMBER:
A10.2